Scale: 1" = 20' 0"

34.00 x 22.00

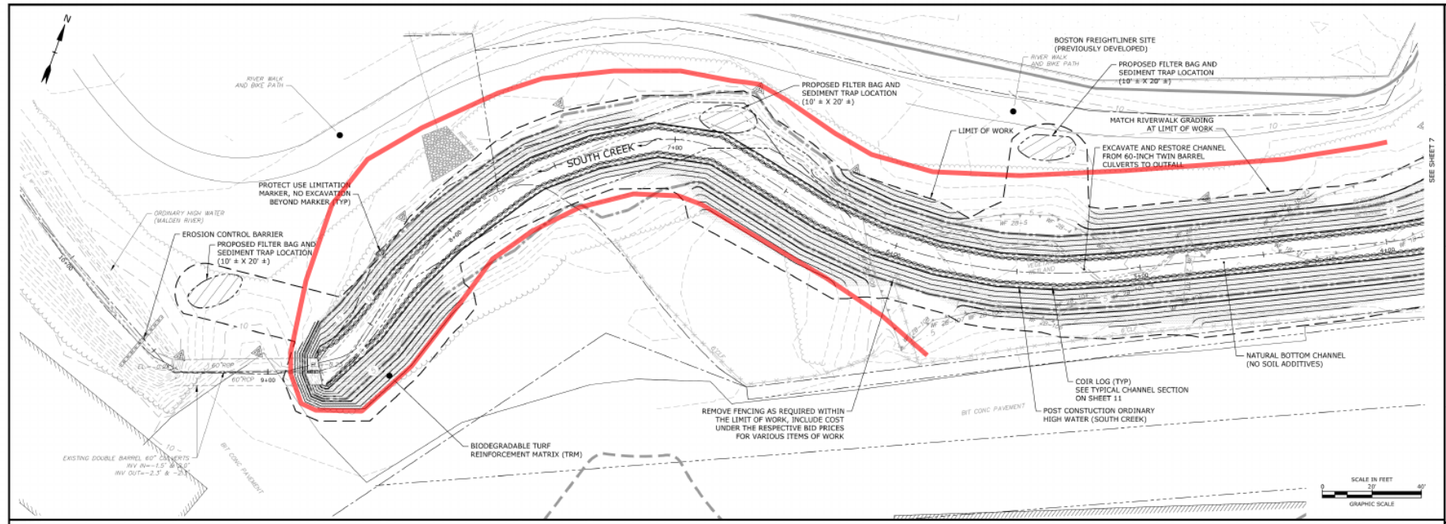

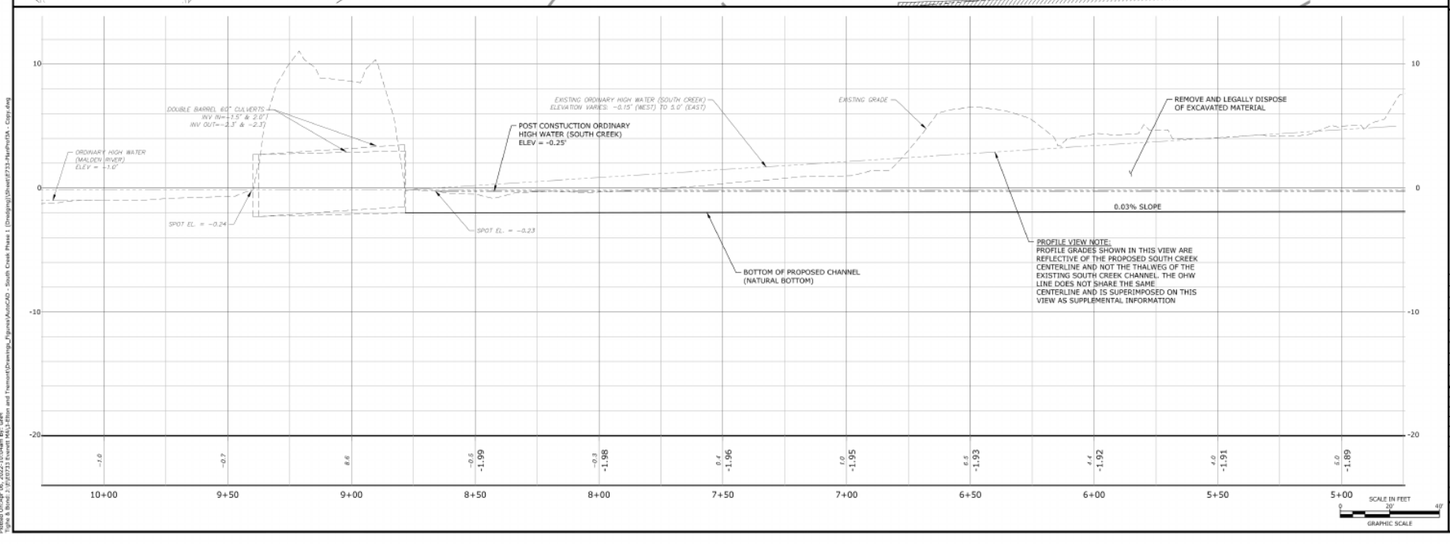

Tighe&Bond

ANTONIO J. DA CRUZ CIVIL No. 47268 04/15/2022

ZACHARIAH CHORNYAK CIVIL No. 49233 04/15/2022

SOUTH CREEK STORMWATER OUTFALL RESTORATION PHASE I

EVERETT, MASSACHUSETTS

MARK	DATE	DESCRIPTION

PROJECT NO:	E0733-010
DATE:	02/10/2022
FILE:	E733-PlanProfSA - Copy.dwg
DRAWN BY:	LPT, DWB
DESIGNED/CHECKED BY:	ZPC, ADF
APPROVED BY:	AJD

PLAN & PROFILE
1 OF 2

SCALE: HORIZ 1"=20'; VERT 1"=4'

SHEET 6

Last Saved: 3/28/2022
Plotted On: Apr 06, 2022 1:01:04pm By: LPT
Data Xrefs: E0733-Planprofsa-Base.xref TrenwestDrawings_Figures\AutoCAD - South Creek Phase I (Dredging)\Sheet\E733-PlanProfSA - Copy.dwg

Measurement Type : Imperial