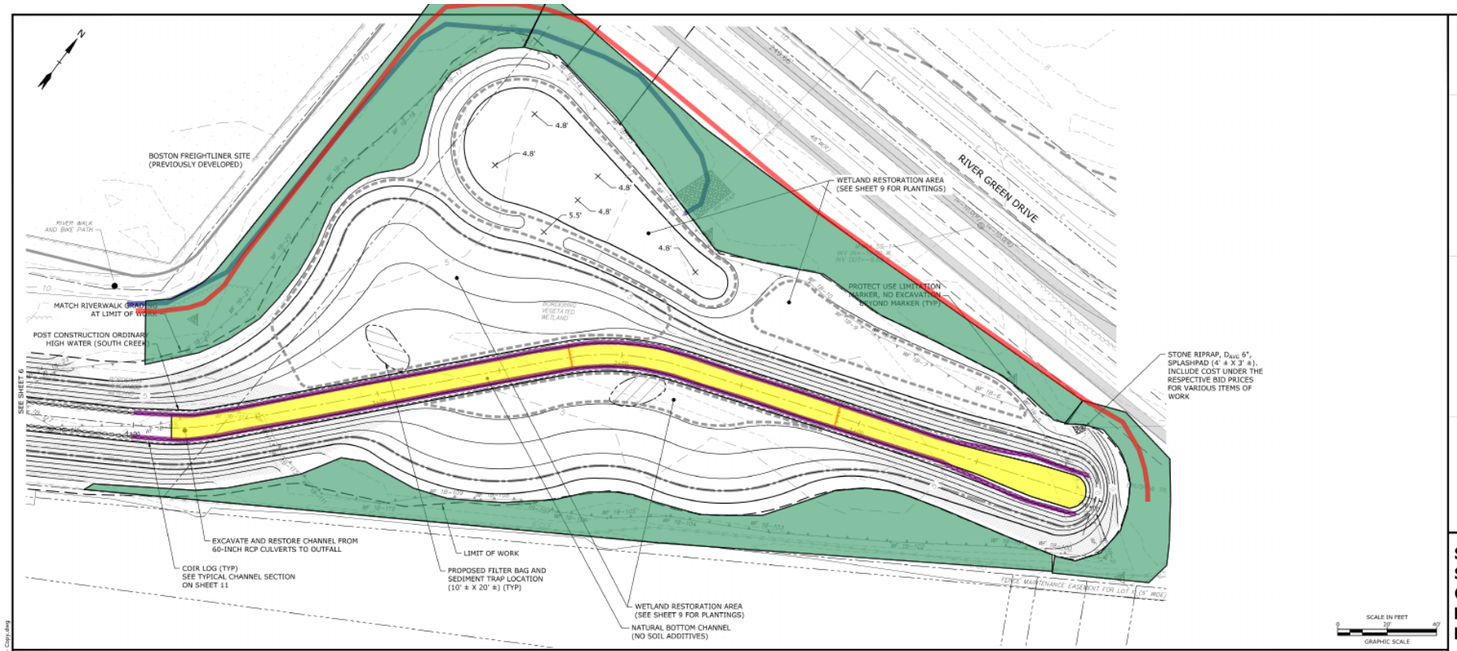

Tighe&Bond

ANTONIO J. DA CRUZ CIVIL No. 41985 REGISTERED PROFESSIONAL ENGINEER
04/13/2022

ZACHARIAH CHORNYAK CIVIL No. 49235 REGISTERED PROFESSIONAL ENGINEER
04/13/2022

SOUTH CREEK STORMWATER OUTFALL RESTORATION PHASE I

EVERETT, MASSACHUSETTS

MARK	DATE	DESCRIPTION
PROJECT NO:		B0733-010
DATE:		02/10/2022
FILE:		E733-PlanProfSA - Copy.dwg
DRAWN BY:		LPT, DWB
DESIGNED/CHECKED BY:		ZPC, ADF
APPROVED BY:		AJD

PLAN & PROFILE
2 OF 2

SCALE: HORIZ 1"=20';VERT 1"=4'

SHEET 7

Last Saved: 3/16/2022
Saved By: Zachariah Chornyak
Time & Date: 08:20:23 Excel Ms 1:43pm
Plotted By: DWB
Plotted Date: 04/13/2022 11:21am
Drawing Path: S:\Projects\B0733-010\Design\Drawings\Figures\AutoCAD - South Creek Phase I (Design)\Sheet\E733 PlanProfSA - Copy.dwg

Measurement Type : Imperial